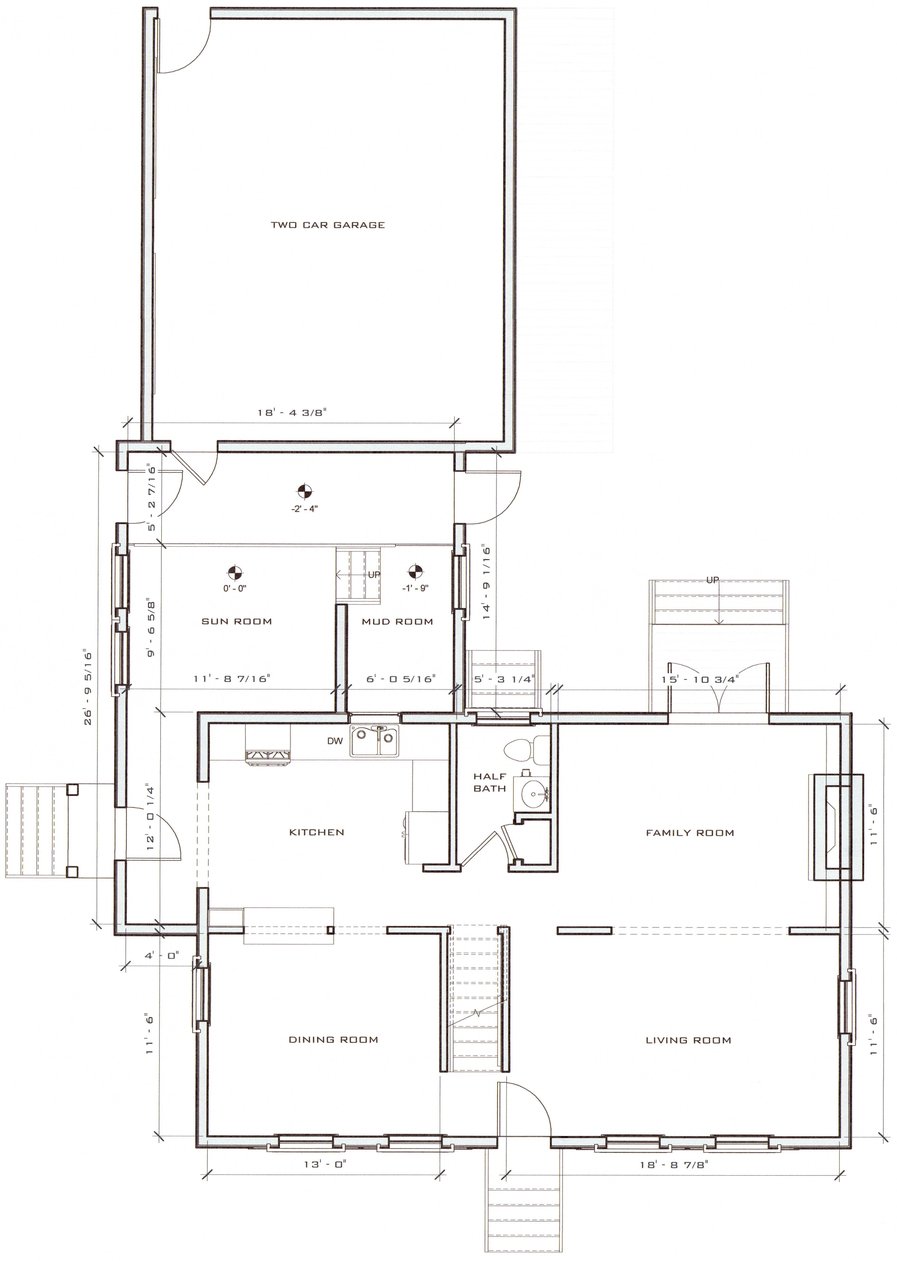

1 PROPOSED FIRST FLOOR
1/4" = 1'-0"

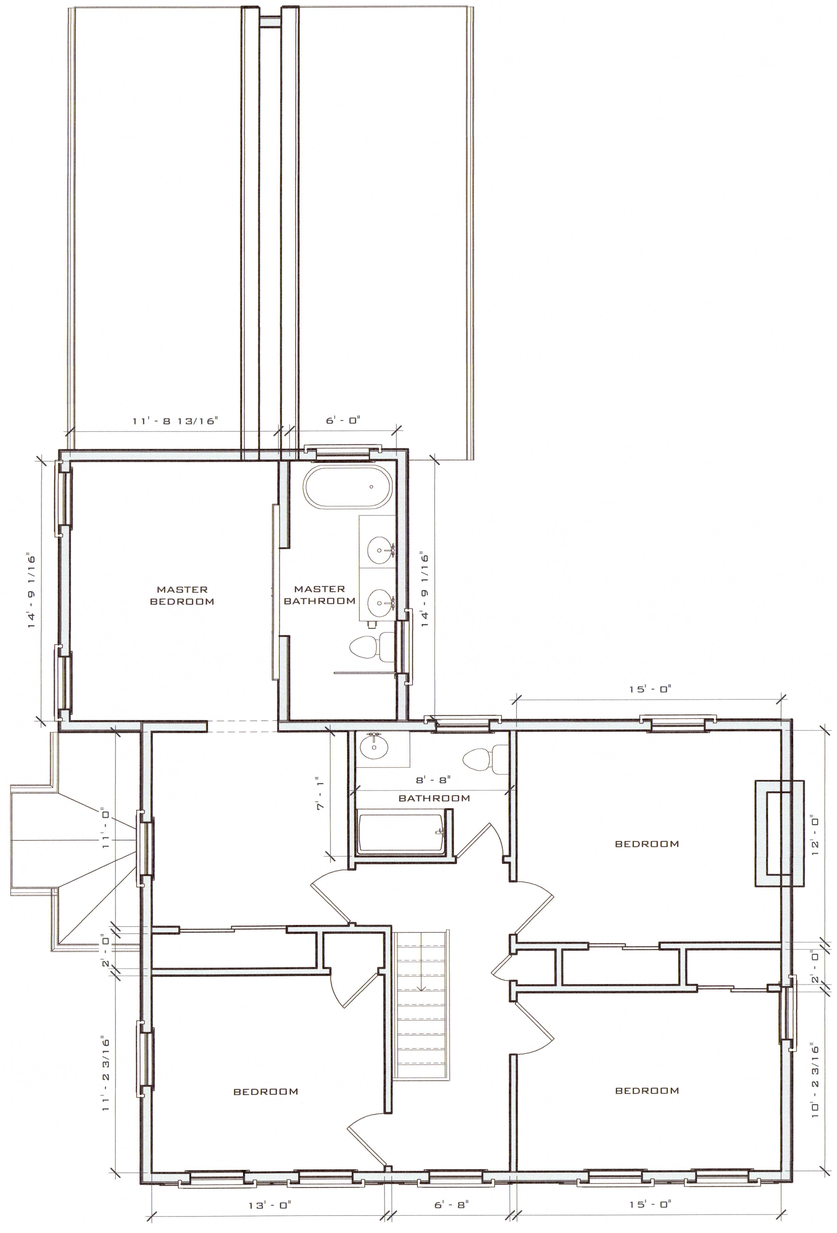

2 PROPOSED SECOND FLOOR
1/4" = 1'-0"

REMMES
42 MOWRY STREET
MENDON, MA 01756

NO.	DESCRIPTION	DATE

PROPOSED FLOOR PLANS

SHEET ISSUE DATE: 04/28/16
PROJECT NO.: NA
APPROVED BY: NA
DRAWN BY: TR

A1.2

SCALE: 1/4" = 1'-0"

6/29/2020 7:03:35 AM